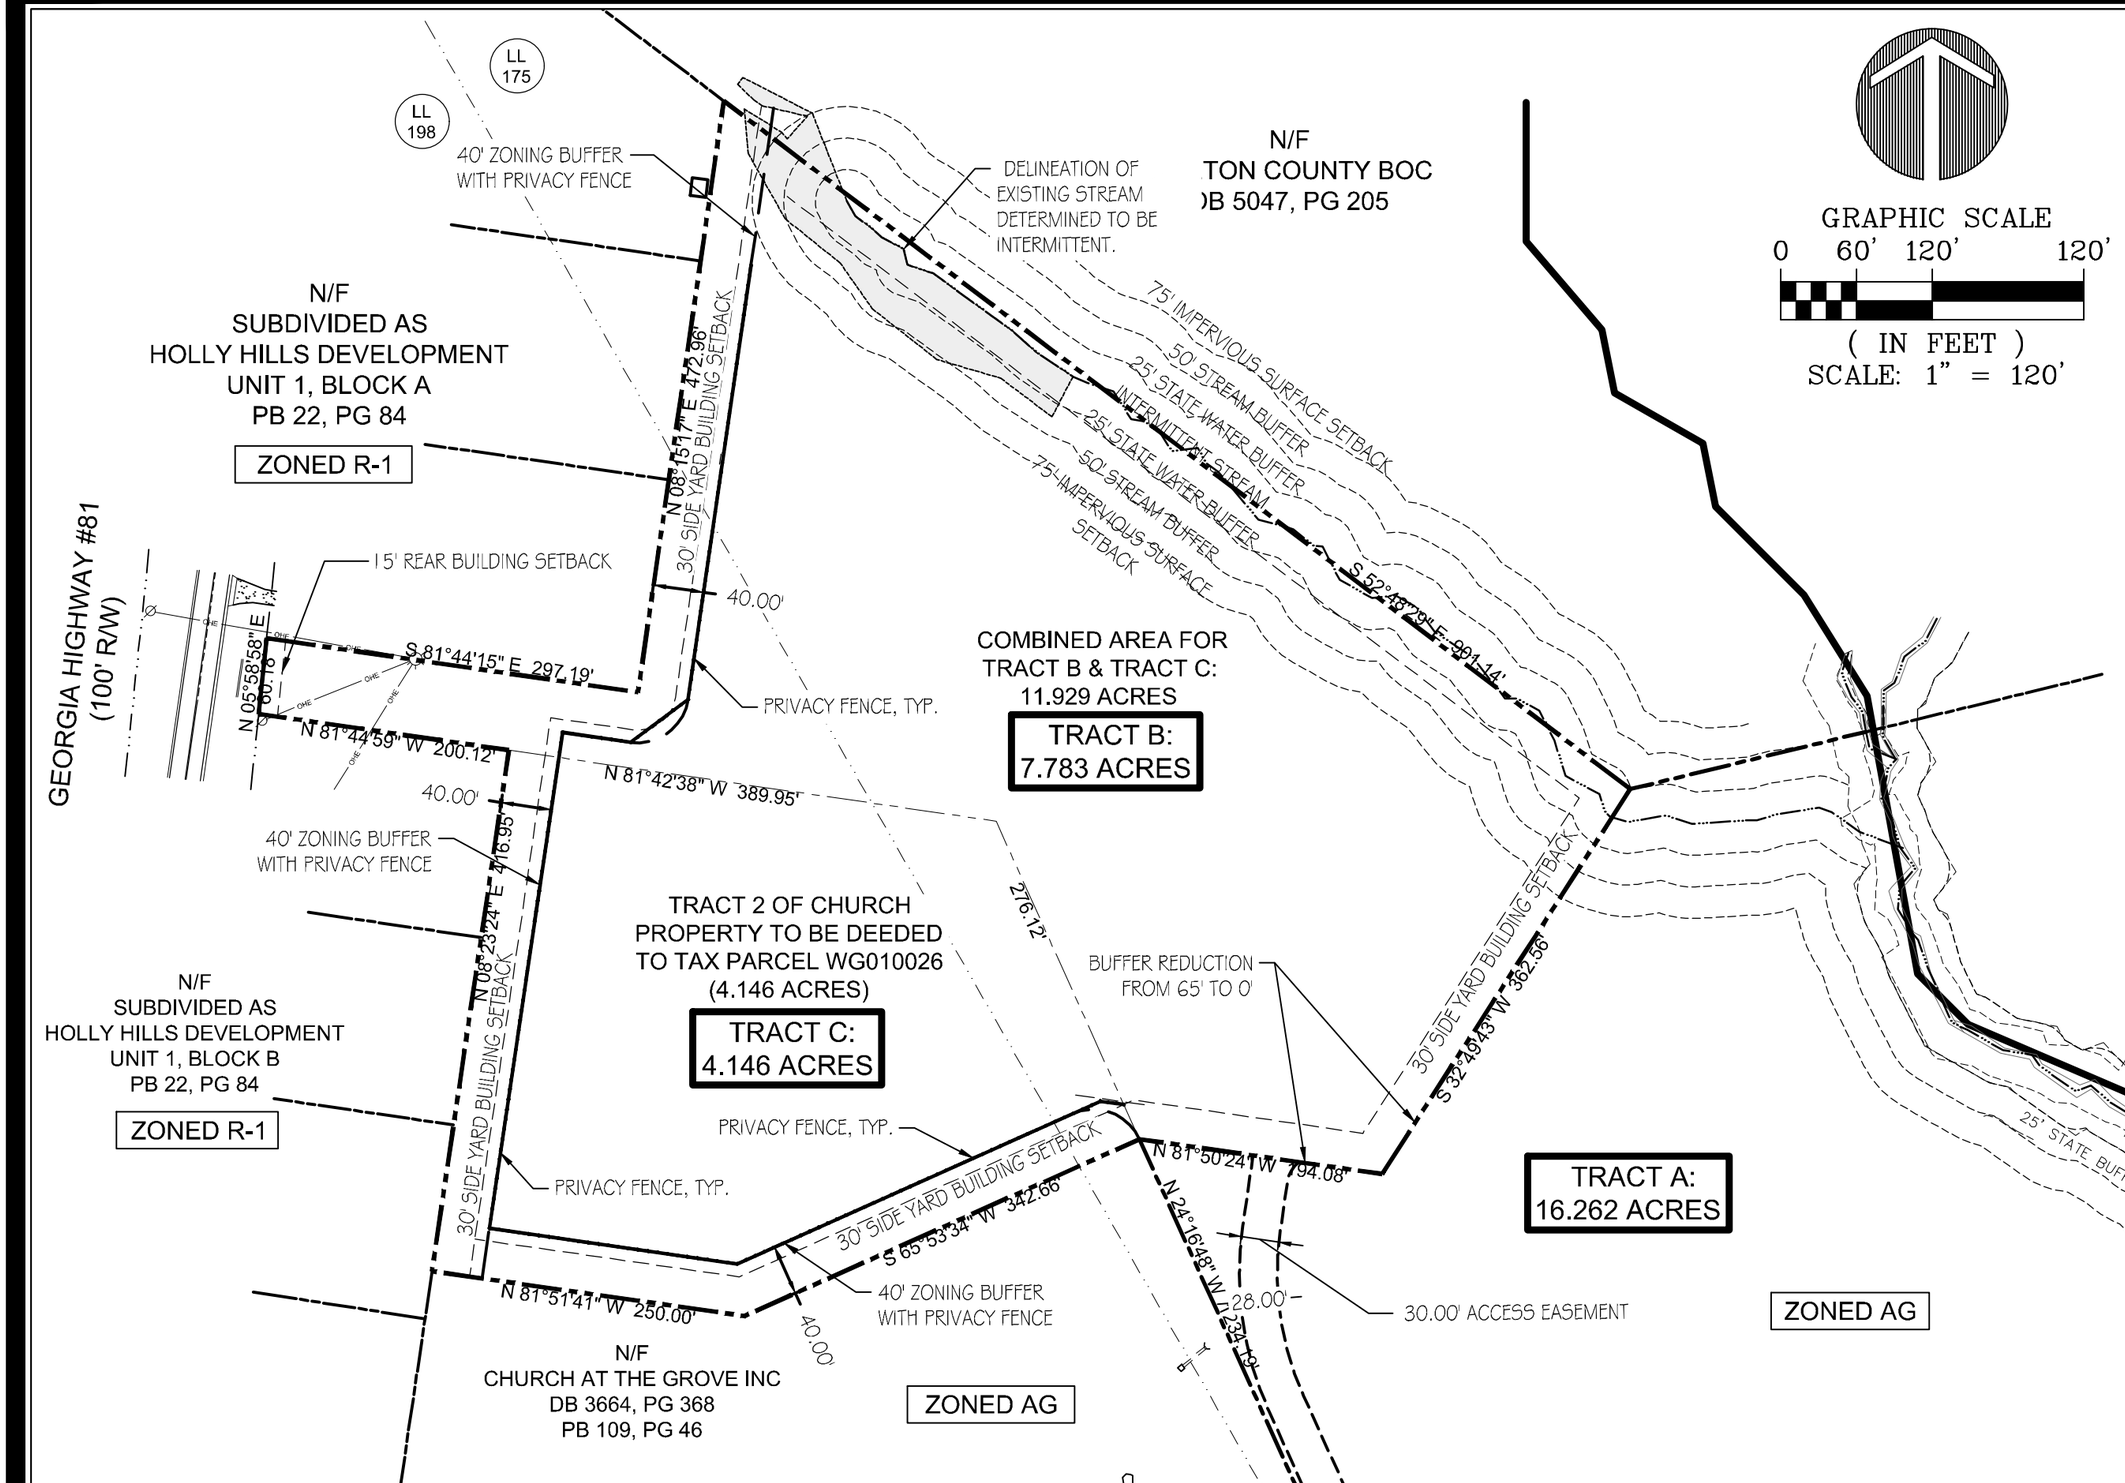

Bowman

4174 Silver Peak Parkway
Suwanee, Georgia 30024
Phone (770) 932-6550
Fax (770) 932-6551

WWW.BOWMAN.COM

PROJECT:

WALNUT GROVE COMMERCIAL OFFICES & RETAIL

PARCEL ID: WG010026
COUNTY: WALTON
CITY: WALNUT GROVE
STATE: GA

JOB NO: 22.0325
DRAWN BY: DJP
CHECKED BY: CSM
DATE: 12/14/2022

EXHIBIT "B"

COPYRIGHT 2022 BOWMAN